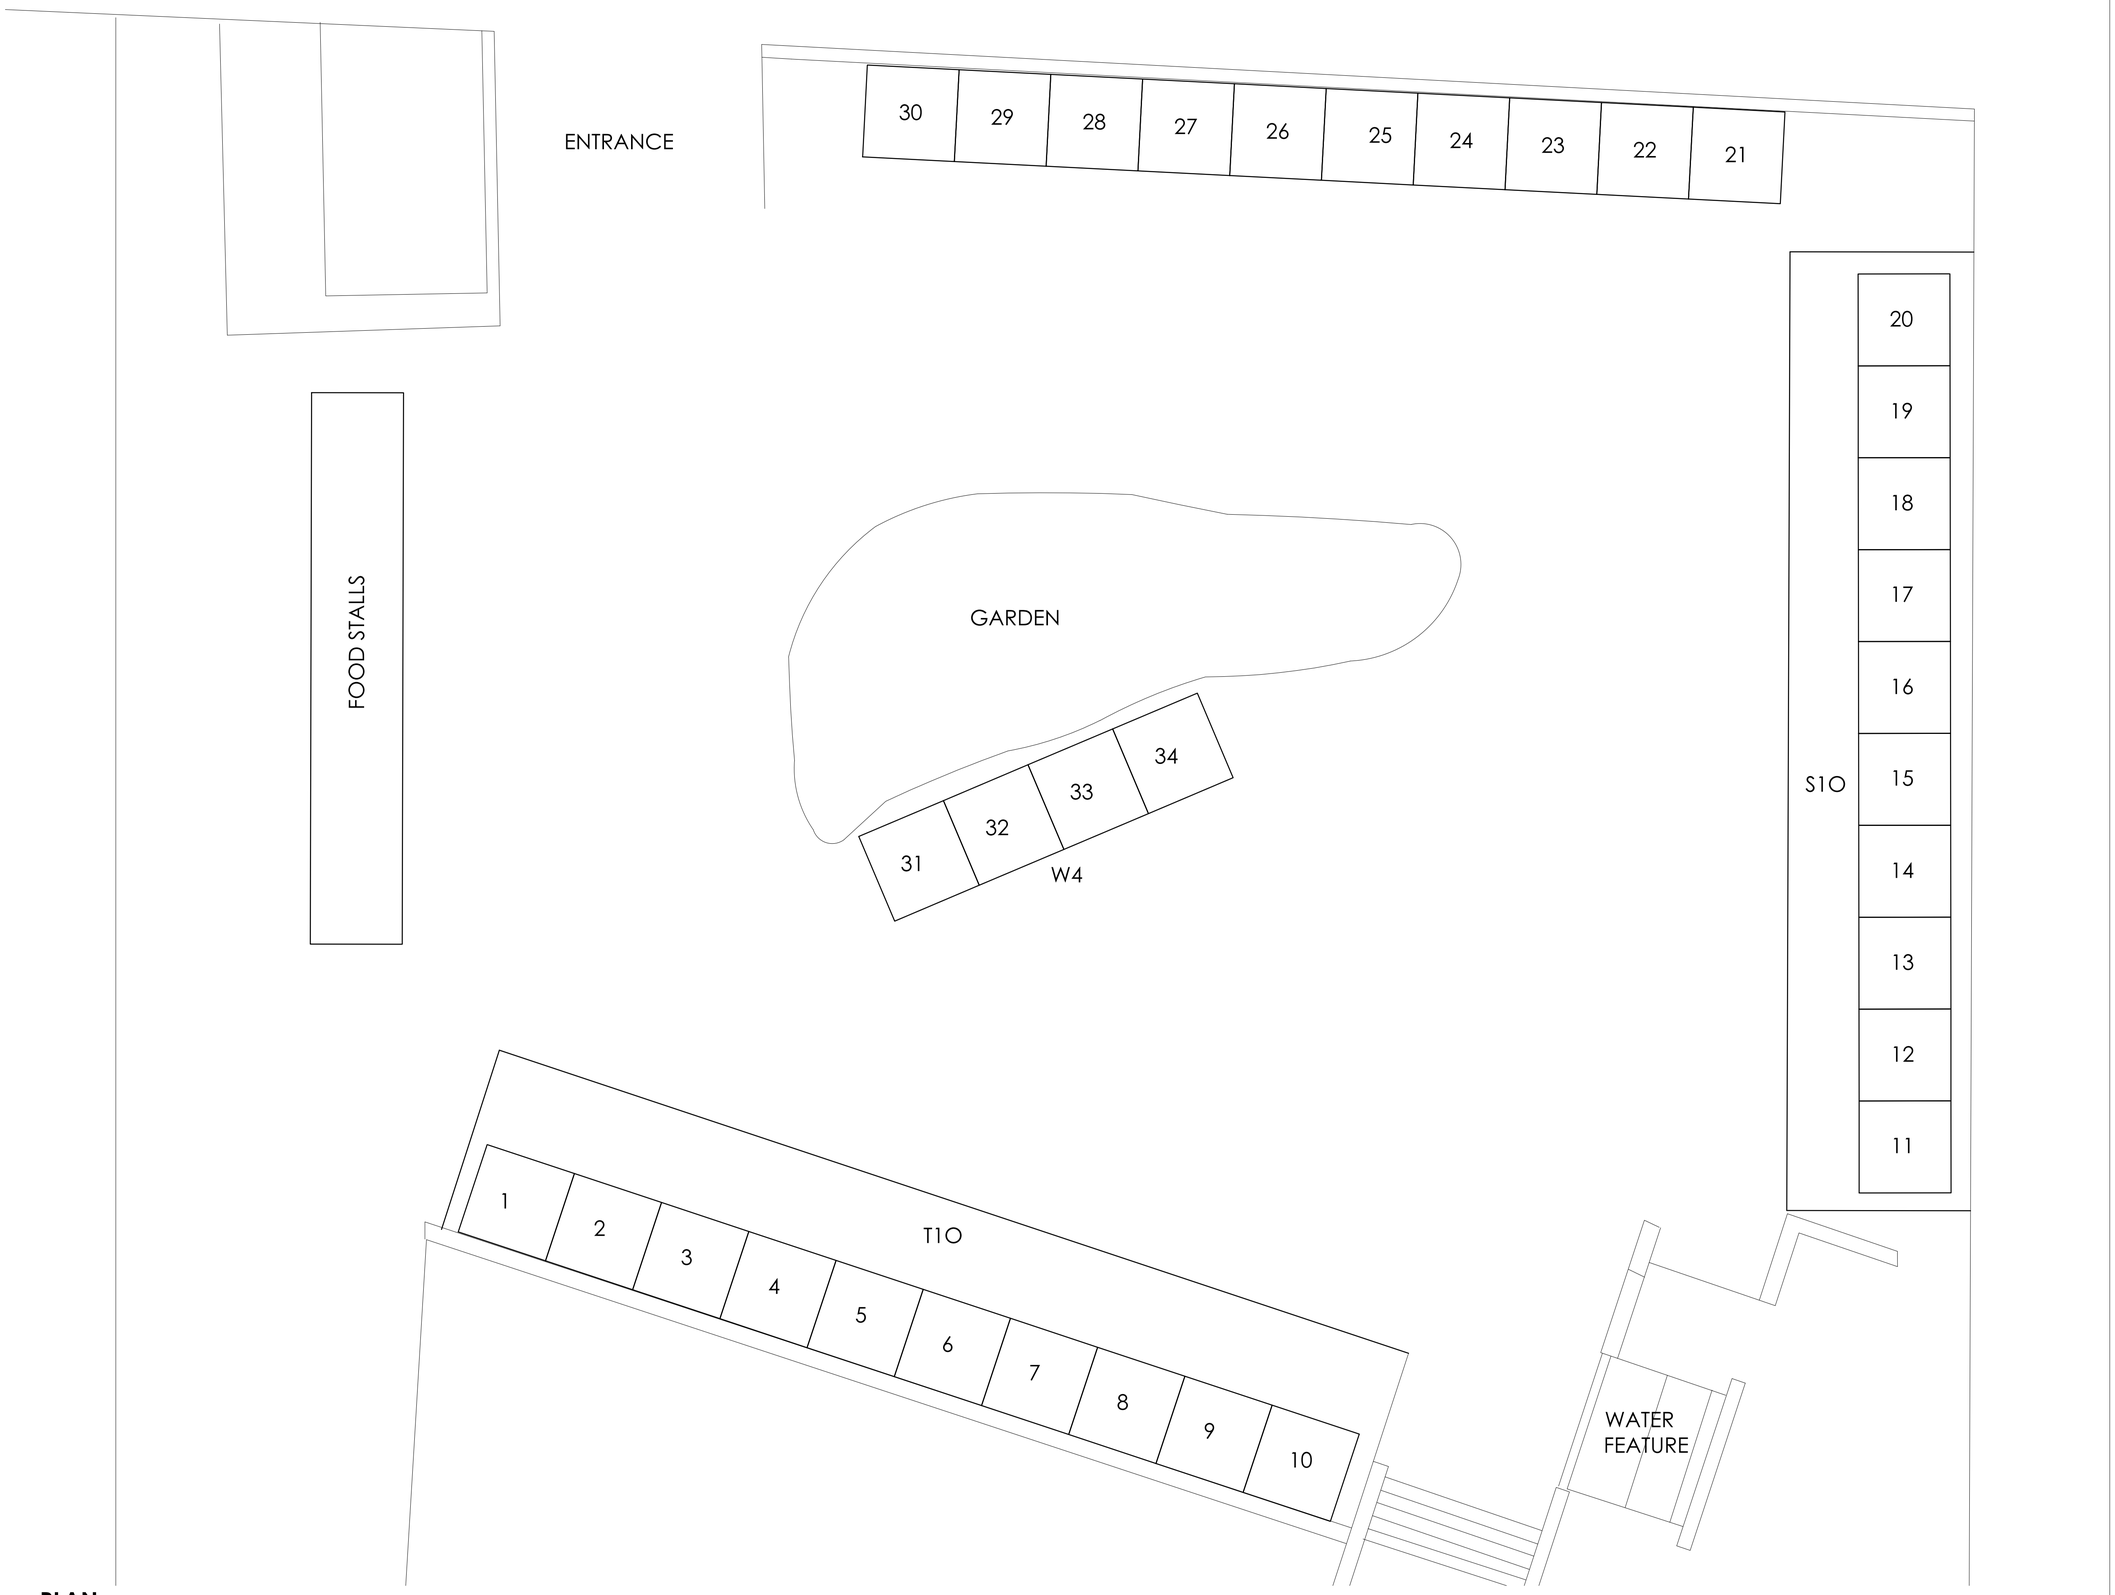

PLAN
SCALE 1:100

COPYRIGHT:

MORAKA INTERIORS is the proprietor of all rights including copyrights in this material.

No reproductions are permitted without written consent

The elements shown on this drawing are prototypical design only. They may not be utilized, altered, the specification changed, or implemented in part ,or in whole, in any structure without notification and written approval being issued by MORAKA INTERIORS

MORAKA INTERIORS standard terms and conditions apply. All conditions and MORAKA INTERIORS/Client agreement apply to information contained on this drawing.

GENERAL NOTES:

All buildingwork to comply with SABS 0400

No dimensions to be scaled or scaned from drawing.

All dimensions to be checked on site.

Where applicable the contractor is to check on site size of components to be manufactured prior to manufacture.

REVISION DESCRIPTION:

No.	Date:	Revision:

Moraka INTERIORS

072 049 8810

CLIENT :
THE SANDS

PROJECT TITLE :
GROW UP EXPO

DRAWING TITLE :
TENTS

SIGNATURE / STAMP:

Scale:	Page Size:	Date:	
1:100	A1	15/01/2019	
Designed:	Drawn:	Checked:	Approved:
LCM	LCM	xx	xx
Job No:	Drawing No:	Phase:	Version:
S01	xx	xx	01